SILCOX, KIDWELL
& ASSOCIATES, INC.
CONSULTING ENGINEERS
1903 E. BUSCH BOULEVARD
TAMPA, FL 33612-8654
PHONE: (813) 936-8550
FAX: (813) 936-2160
WWW.SILCOX-KIDWELL.COM
STATE OF FLORIDA
PAUL D. KIDWELL, P.E.
C.O.A. #8121 FL Reg #52683

SEALED FOR STRUCTURE ONLY

I HEREBY CERTIFY THAT I HAVE REVIEWED THE ATTACHED DESIGN AND FOUND IT TO BE IN COMPLIANCE WITH SECTION 1609 OF THE FLORIDA BUILDING CODE(ED. 2001) FOR DESIGN PRESSURES GENERATED BY A DESIGN WIND VELOCITY OF 120 M.P.H.

THE ENGINEER HAS NOT REVIEWED THE PRE-ENGINEERED TRUSS MANUFACTURER'S LAYOUT TO DETERMINE ANY LOAD BEARING CONDITIONS AND RESERVES THE RIGHT TO MAKE ANY CHANGES AFTER TRUSS LOAD INFORMATION IS SUPPLIED TO THE ENGINEER.

ISSUED PERMIT SET 9-29-04

BVL AND HOMES

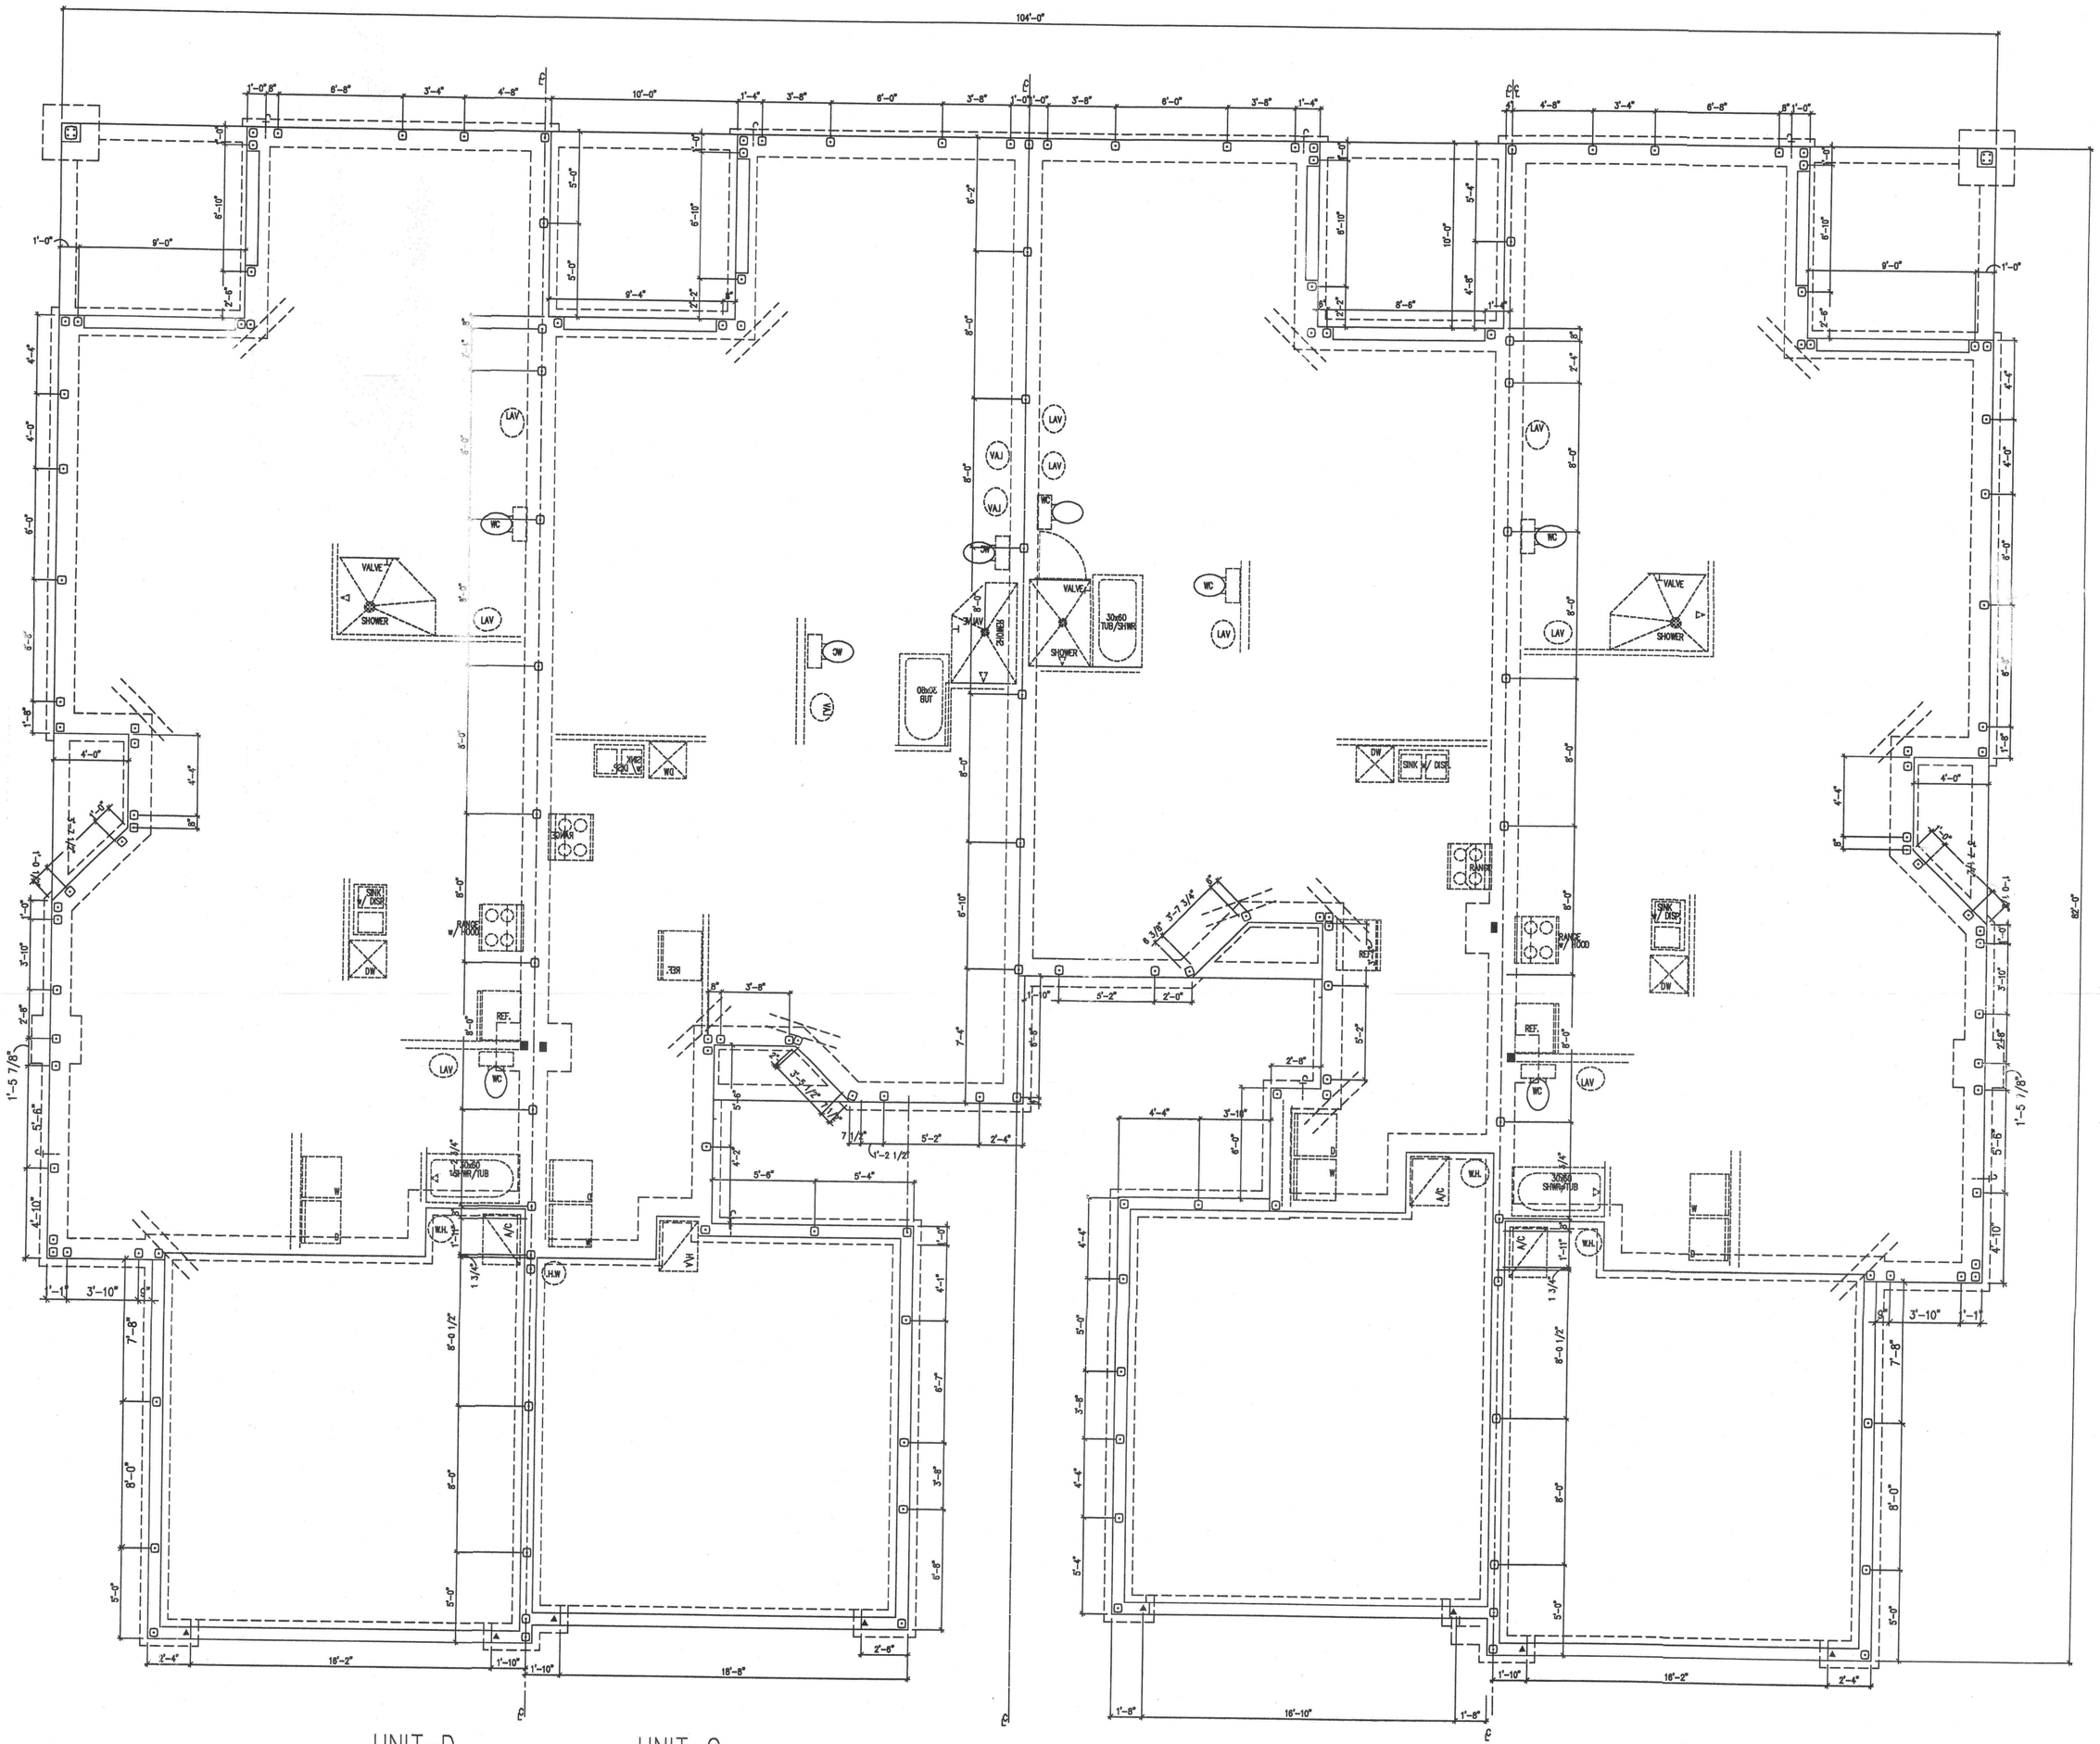

FOUNDATION CLUSTER / FILLED CELL LOCATIONS

SCALE: 3/16" = 1'-0"

—1AFD

REFER TO SHT. 1.2 FOR SLAB DIMENSIONS & ELEVATION HTS.

NOTES:

1.) ■ 1– #5 VERT. IN FILLED CELL
▶ 2– #5 VERT'S IN FILLED CELL

2.) ALL EXTERIOR WALLS TO BE CONSIDERED SHEAR RESISTING COMPONENTS

3.) SEE SHEET S3 FOR CONCRETE LINTEL SIZE AND TABLE LEGEND.

MASTER PLANS