HERONS GLEN TOWNHOUSES

FORT MYERS, FLORIDA
RYLAND HOMES

SHEET INDEX

C-1. GENERAL NOTES, INDEX, SYMBOLS, ABBREVIATIONS, FNDTN DETAILS
1-1. CLUSTER FOUNDATION PLAN
1-2. PART-A FOUNDATION PLAN (1/4" SCALE)
1-3. PART-B FOUNDATION PLAN (1/4" SCALE)
1-4. OPTIONAL FOUNDATION PLANS
2-1. CLUSTER PLAN

2-1B. FLOOR PLAN "UNIT B"
2-1C. FLOOR PLAN "UNIT C"
2-1D. FLOOR PLAN "UNIT D"
3-1. EXTERIOR ELEVATION, BUILDING SECTIONS
3-2. ROOF PLAN, BUILDING SECTIONS
3-3. ROOF FRAMING PLAN, STRUCTURAL NOTES
D-1 WALL SECTIONS
D-2 MISC. DETAILS
D-3 U.L. DETAILS
S-1 STRUCTURAL INFO
S-2 SECTIONS AND DETAILS
S-3 SECTIONS AND DETAILS

S-4.B STRUCTURAL PLAN "UNIT B"
S-4.C STRUCTURAL PLAN "UNIT C"
S-4.D STRUCTURAL PLAN "UNIT D"

SYMBOLS

- CENTERLINE
- HOSE BIBB (FREEZE PROOF) (HFSC)
- PENNY (d)
- PERPENDICULAR
- PLATE (PL)
- ROUND OR DIAMETER (Ø)
- EARTH
- SAND OR GRAVEL FILL
- WOOD STUD PARTITION
- 3-2X4 WOOD POST OR 2-2X8 UNLESS NOTED OTHERWISE
- BRICK
- CONCRETE BLOCK
- CONCRETE
- STONE
- STEEL
- DIMENSIONAL LUMBER
- BLOCKING
- FINISH GRADE WOOD
- PLYWOOD
- INSULATING SHEATHING
- BATT INSULATION
- RIGID INSULATION
- ELEVATION KEY OR SECTION KEY SHEET NUMBER
- DETAIL NUMBER OR SECTION KEY SHEET NUMBER
- ANGLE
- WATER CLOSET
- TUB
- LAVATORY
- DOUBLE SINK
- SINGLE SINK

ABBREVIATIONS

A.F.F.	ABOVE FINISH FLOOR	EXIS.	EXISTING	PRES.	PARKING
ACC.	ACCESS	EXT.	EXTERIOR	PTN.	PARTITION
A.P.	ACCESS PANEL	F.B.	FACE BRICK	PL.	PANEL(LING)
ADD.	ADDENDUM	F.O.	FACE OF	PWT.	PARAQUET
ADH.	ADHESIVE	FAS.	FASTENER(ING)	PED.	PEDESTAL
ADJ.	ADJUSTABLE	FIX.	FIXED	PERI.	PERIMETER
AGG.	AGGREGATE	FGL.	FIBERGLASS	PLAS.	PLASTER
A/C	AIR CONDITIONING	FIN.	FINISH	PLAM. OR P.L.	PLASTIC LAMINATE
A.L.	ALTERNATE	F.F.L.	FINISH FLOOR LINE	PL.	PLATE
A.B.	ANCHOR BOLT	F.E.	FIRE EXTINGUISHER	P.V.C.	POLYVINYL CHLORIDE
APPX.	APPROXIMATE	F.P.	FIREPLACE	P.E.	PORCELAIN ENAMEL
ARCH.	ARCHITECT	FLG.	FLASHING	P.S.F.	POUNDS PER SQUARE FOOT
A.D.	AREA DRAIN	FLR.	FLOOR(ING)	P.S.I.	POUNDS PER SQUARE INCH
ASPH.	ASPHALT	F.D.	FLOOR DRAIN	P.C.C. OR P.C.CONC.	PRECAST CONCRETE
A.T.	ASPHALT TILE	FLUOR.	FLUORESCENT	PFD. OR PREFAB.	PREFABRICATED
AUTO.	AUTOMATIC	FTG.	FOOTING	Q.T.	QUARRY TILE
AWN.	AWNING	FND.	FOUNDATION	RAD.	RADIUS
BSMT.	BASEMENT	FR.	FRAME(D)(ING)	RLG.	RAILING
BM.	BEAM	F.S.	FULL SIZE	REF.	REFERENCE
BRG.	BEARING	F.B.O.	FURNISHED BY OTHERS	REFR.	REFRIGERATOR
B.M.	BENCH MARK	FUR.	FURR(ED)(ING)	REINF. OR REINF.	REINFORCE(D)(ING)
BVL.	BEVELED	GA.	GAGE	RES.	RESILIENT
BIT.	BITUMINOUS	GAL.	GALVANIZED IRON	R.A.	RETURN AIR
BLK.	BLOCK	G.C.	GENERAL CONTRACTOR(R)	REVS.	REVERSE (SIDE)
BLKG.	BLOCKING	GL.	GLASS, GLAZING	REV.	REVISION(S), REVISED
BD.	BOARD	GLB.	GLASS BLOCK	R.O.W.	RIGHT OF WAY
B.S.	BOTH SIDES	GR.	GRADE, GRADING	R.	RISER
B.W.	BOTH WAYS	G.W.B. OR GYP.BD.	GYPSUM BOARD	R.D.	ROOF DRAIN
BOT.	BOTTOM	HDL.	HAND	RFG.	ROOFING
BR.	BRICK	HDWE.	HARDWARE	RM.	ROOM
BLDG.	BUILDING	HDR.	HEADER	R.O.	ROUGH OPENING
CAB.	CABINET	HTG.	HEATING	RBL.	RUBBLE
CPT. OR C.	CARPET	HVAC.	HEATING/VENTILATING/AIR CONDITIONING	SCH.	SCHEDULE
CMT.	CASEMENT	H.D.	HEAVY DUTY	SHT.	SEALANT
CI.	CAST IRON	HGT. OR HT.	HEIGHT	STG.	SEATING
C.I.P. CONC.	CAST-IN-PLACE CONCRETE	H.C.	HOLLOW CORE	SEC.	SECTION
C.B.	CATCH BASIN	H.M.	HOLLOW METAL	SHTHG.	SHEATHING
CK.	CAULK(ING) CAULK(ING)	HORIZ.	HORIZONTAL	SHT.	SHEET
C.I.S.	CEILING	H.B.	HOSE BIBB	SH.	SHELF, SHELVING
CEM.	CEMENT	I.D.	INSIDE DIAMETER	SIM.	SIMILAR
CK.	CENTER(ED)(S)	INS.	INSULATE(D)(ION)	SKL.	SKYLIGHT
CER.	CERAMIC	INT.	INTERIOR	SL.	SLEEVE
C.T.	CERAMIC TILE	JT.	JOINT	S.C.	SOLID CORE
CHAM.	CHAMFER	JST.	JOIST	SPC.	SPACE
CIR.	CIRCLE	KIT.	KITCHEN	SPKR.	SPEAKER
CIRC.	CIRCUMFERENCE	K.O.	KNOCKOUT	SPEC.	SPECIFICATIONS
CLR.	CLEAR(ANCE)	LAM.	LAMINATED	SQ.	SQUARE
C.I.S.	CLOSET	L.P.	LAMINATED PLASTIC	SST.	STAINLESS STEEL
COL.	COLUMN	LAV.	LAVATORY	STD.	STANDARD
COMB.	COMBINATION	LT.	LIGHT	ST.	STEEL
CONC.	CONCRETE	LTL.	LINTEL	STG.	STORAGE
C.M.U.	CONCRETE MASONRY UNIT	L.L.	LIVE LOAD	STRL.	STRUCTURAL
CX.	CONNECTION	LIV.	LIVING	SUS.	SUSPENDED
CONSTR.	CONSTRUCTION	LVR.	LOUVER	TEL.	TELEPHONE
CONT.	CONTINUOUS	M.H.	MANHOLE	TV.	TELEVISION
CONTR.	CONTRACTOR	MFR.	MANUFACTURER(S)	THK.	THICKNESS(ES)
C.J.	CONTROL OR CONSTRUCTION JOINT	MAS.	MASONRY	THR. OR THLD.	THRESHOLD
CORR.	CORRUGATED	M.O.	MASONRY OPENING	TAC.	TONGUE AND GROOVED
CTR.	COUNTER	MATL.	MATERIAL	T.O.C.	TOP OF CONCRETE
CRS.	COURSE(S)	MAX.	MAXIMUM	T.O.F.	TOP OF FOUNDATION
C.F.	CUBIC FOOT	MECH.	MECHANICAL	TR.	TREAD
C.Y.	CUBIC YARD	MED. CAB.	MEDICINE CABINET	TYP.	TYPICAL
D.P.	DAMP-PROOFING	MBR.	MEMBRANE	UC.	UNDERCUT
DL.	DEAD LOAD	MET. OR MTL.	METAL	UNF.	UNFINISHED
DEP.	DEPRESSED	M.	METER	V.B.	VAPOR BARRIER
DET., OR DTL.	DETAIL	MIL.	MILLIMETER	VERT.	VERTICAL
DIAM. OR ø	DIAMETER	MIN.	MINIMUM	VIN. OR V.	VINYL
DIM.	DIMENSION	MIR.	MIRROR	V.T.	VINYL TILE
D.W.	DISH WASHER	MISC.	MISCELLANEOUS	WSCT.	WAINSCOT
DR.	DOOR	MOD.	MODULAR	W.T.W.	WALL TO WALL
D.H.	DOUBLE HUNG	M.D.	MOLDING, MOULDING	W.H.	WALL HUNG
D.S.	DOWNSPOUT	MT.	MOUNT(ED)(ING)	W.C.	WATER CLOSET
D.	DRAIN	MULL.	MULLION	W.P.	WATER PROOFING
D.T.	DRAIN TILE	N.	NAILABLE	W.R.	WATER RESISTANT
DWR.	DRAWER	NOM.	NOMINAL	W.M.	WELDED WIRE MESH
DWG.	DRAWING	N.I.C.	NOT IN CONTRACT	W.	WIDTH, WIDE
E.F. OR E.A.F.	EACH FACE	N.T.S.	NOT TO SCALE	WIN.	WINDOW
ELEC.	ELECTRIC(AL)	O.C.	ON CENTER	W.F.	WIDE FLANGE
E.P.	ELECTRICAL PANEL	O.A.	OVERALL	W/O.	WITHOUT
EL.	ELEVATION	O.H. OR OVHD.	OVERHEAD	WD.	WOOD
EQ.	EQUAL	PNT.	PAINT(ED)	W.I.	WROUGHT IRON
EST.	ESTIMATE	PNL.	PANEL		
EXH.	EXHAUST	PKWY.	PARALLEL		

FILE:SPEC-3

AREA TABULATION	
4 PLEX TOTAL LIVING SQ. FT.	5380 SQ.FT.
4 PLEX TOTAL BUILDING SQ. FT.	7589 SQ.FT.

AREA TABULATION (B)	
MAIN FLOOR PLAN	1182 SQ.FT.
LANAI	103 SQ.FT.
GARAGE	474 SQ.FT.
TOTAL AREA	1759 SQ.FT.

AREA TABULATION (C)	
MAIN FLOOR PLAN	1316 SQ.FT.
LANAI	103 SQ.FT.
GARAGE	439 SQ.FT.
TOTAL AREA	1858 SQ.FT.
OPT. EXTENDED PATIO	+80 SQ.FT.

AREA TABULATION (D)	
MAIN FLOOR PLAN	1441 SQ.FT.
LANAI	103 SQ.FT.
GARAGE	442 SQ.FT.
TOTAL AREA	1986 SQ.FT.
OPT. EXTENDED PATIO	+80 SQ.FT.

PROJECT INFORMATION

PROJECT:	HERONS GLEN
LOCATION:	FT. MYERS, FLORIDA
APPLICABLE CODES:	
BUILDING	2001– FLORIDA BUILDING CODE (BUILDING)
FIRE SAFETY	2001– FIRE PREVENTION CODE
ACCESSIBILITY	2001– FLORIDA BUILDING CODE (BUILDING)
FAIR HOUSING	2001– FLORIDA BUILDING CODE (BUILDING)
PLUMBING	2001– FBC (PLUMBING)
MECHANICAL	2001– FBC (MECHANICAL)
ELECTRICAL	2002– NATIONAL ELECTRICAL CODE
PRODUCT:	TOWNHOME
OCCUPANCY CLASSIFICATION:	(2001 FBC 311.2) RESIDENTIAL – R3
CONSTRUCTION TYPE:	(2001 FBC 607) TYPE V, UNPROTECTED
ALLOWABLE HEIGHT & BUILDING AREAS:	(FBC Table 500)
HEIGHT:	
in feet	55'–0" max. height, unsprinklered
max. no. of stories	2–story max.
AREA:	
one story & multistory	12000 sf max. per floor

4 PLEX FIRE FLOW CALCULATION

UNITS AVAILABLE(*)
4–UNIT 1025 GPM @ 20 PSI
(*) PER HEIDT & ASSOCIATES, INC.

Fire Flow is based on the following formula:

FF = H x 18 x C x A (per LDC Section 10–385)

FF = Required fire flow in gallons per minute at 20 pounds per square inch residual pressure

H = Hazard Occupancy Coefficient
Assumed 0.75 for Light

C = Constant based on type of building construction
The type of building construction is Type V
C = 1.0 for Ordinary (type V)

A = square root of gross floor area as defined in the Standard Building Code.
Gross Floor Area for two (2) units is 3,852 sq. ft. **
A = sq. rt of 3,852 = 62.10

FF = 0.75 x 18 x 1.0 x 62.10

FF = 838 required gpm at 20 psi residual pressure

** FIREWALLS WILL BE USED TO ISOLATE UNITS IN GROUPS OF TWO OR LESS.

FIREFLOW

SILCOX, KIDWELL & ASSOCIATES, INC.
CONSULTING ENGINEERS
1803 E. BUSCH BOULEVARD
TAMPA, FL 33612-6554
PHONE: (813) 936-5020
FAX: (813) 936-5160
www.silcox-kidwell.com
STATE OF FLORIDA
PAUL D. KIDWELL, P.E.
C.O.A. #8121 FL REG #52683

SEALED FOR STRUCTURE ONLY

I HEREBY CERTIFY THAT I HAVE REVIEWED THE ATTACHED DESIGN AND FOUND IT TO BE IN COMPLIANCE WITH SECTION 1606 OF THE FLORIDA BUILDING CODE(ED. 2001) FOR DESIGN PRESSURES GENERATED BY A DESIGN WIND VELOCITY OF 130 M.P.H.

THE ENGINEER HAS NOT REVIEWED THE PRE-ENGINEERED TRUSS MANUFACTURER'S LAYOUT TO DETERMINE ANY LOAD BEARING CONDITIONS AND RESERVES THE RIGHT TO MAKE ANY CHANGES AFTER TRUSS LOAD INFORMATION IS SUPPLIED TO THE ENGINEER.

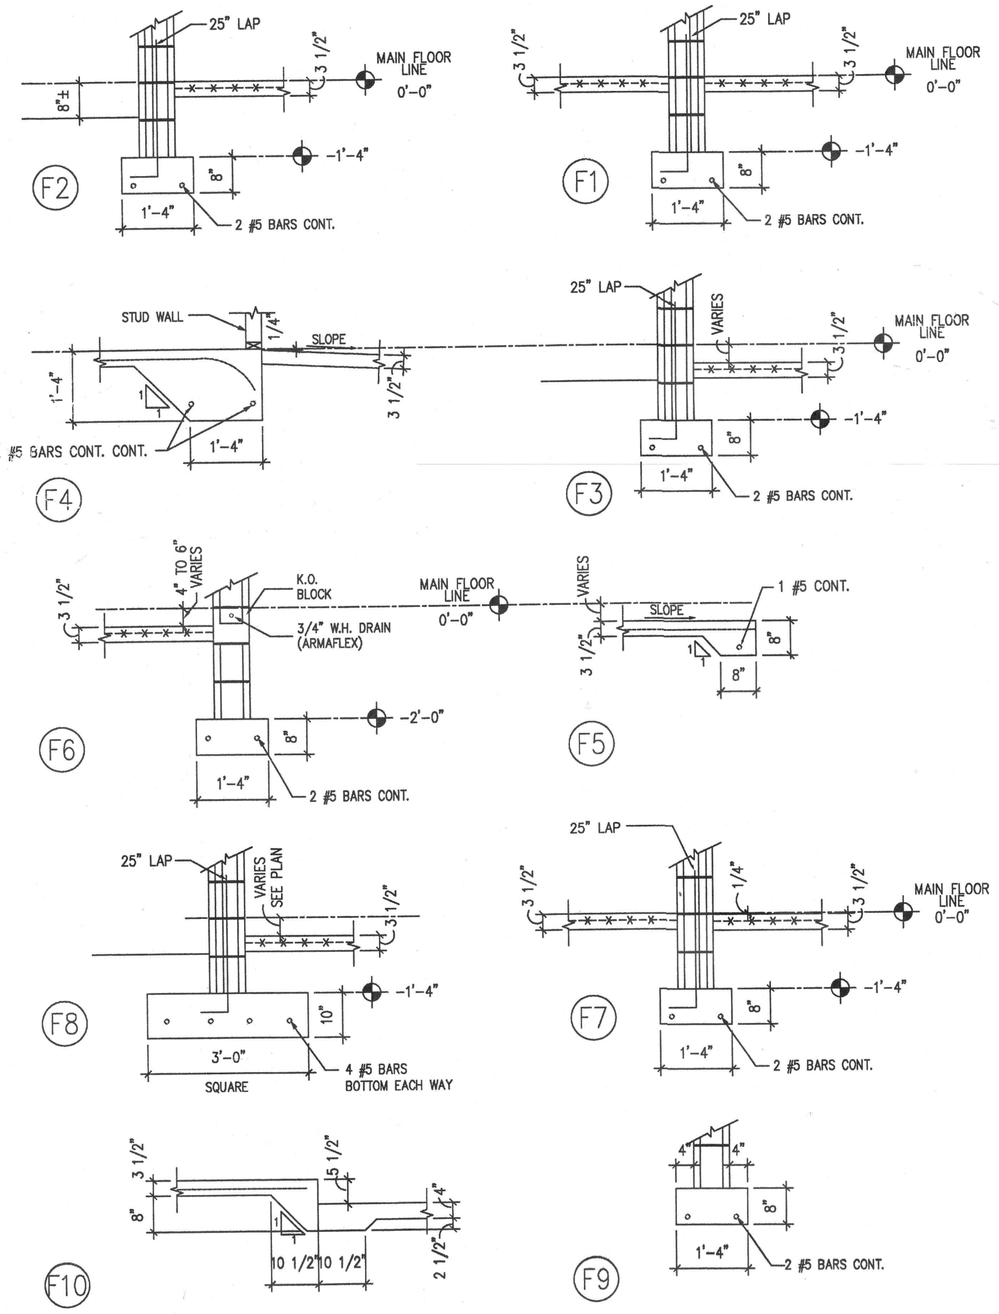

FOOTING DETAILS

SCALE: 1/2"=1'-0" FTGSECT

Commstroc 805
MASTER PLANS

"FIRE DISTRICT INSPECTION REQUIRED Before A Certificate of Occupancy Can Be Issued."

REVIEWED FOR CODE COMPLIANCE DEVELOPMENT SERVICES
DATE 1-11-05

Multiple
FLOOD HAZARD ZONE EL
COASTAL ZONE (V/A)
AE 21-22-23-24 +X

4 Plex

ISSUED PERMIT SET 9-29-04

RYLAND HOMES

Townhouses

1.3.05

Herons Glen
Fort-Myers, Florida

JOB NO.	T24000
PROJ. MGR.	REC
DRAWN BY	STD
CHECKED BY	REC
SHEET TITLE	SHEET